EVACUATION PLAN

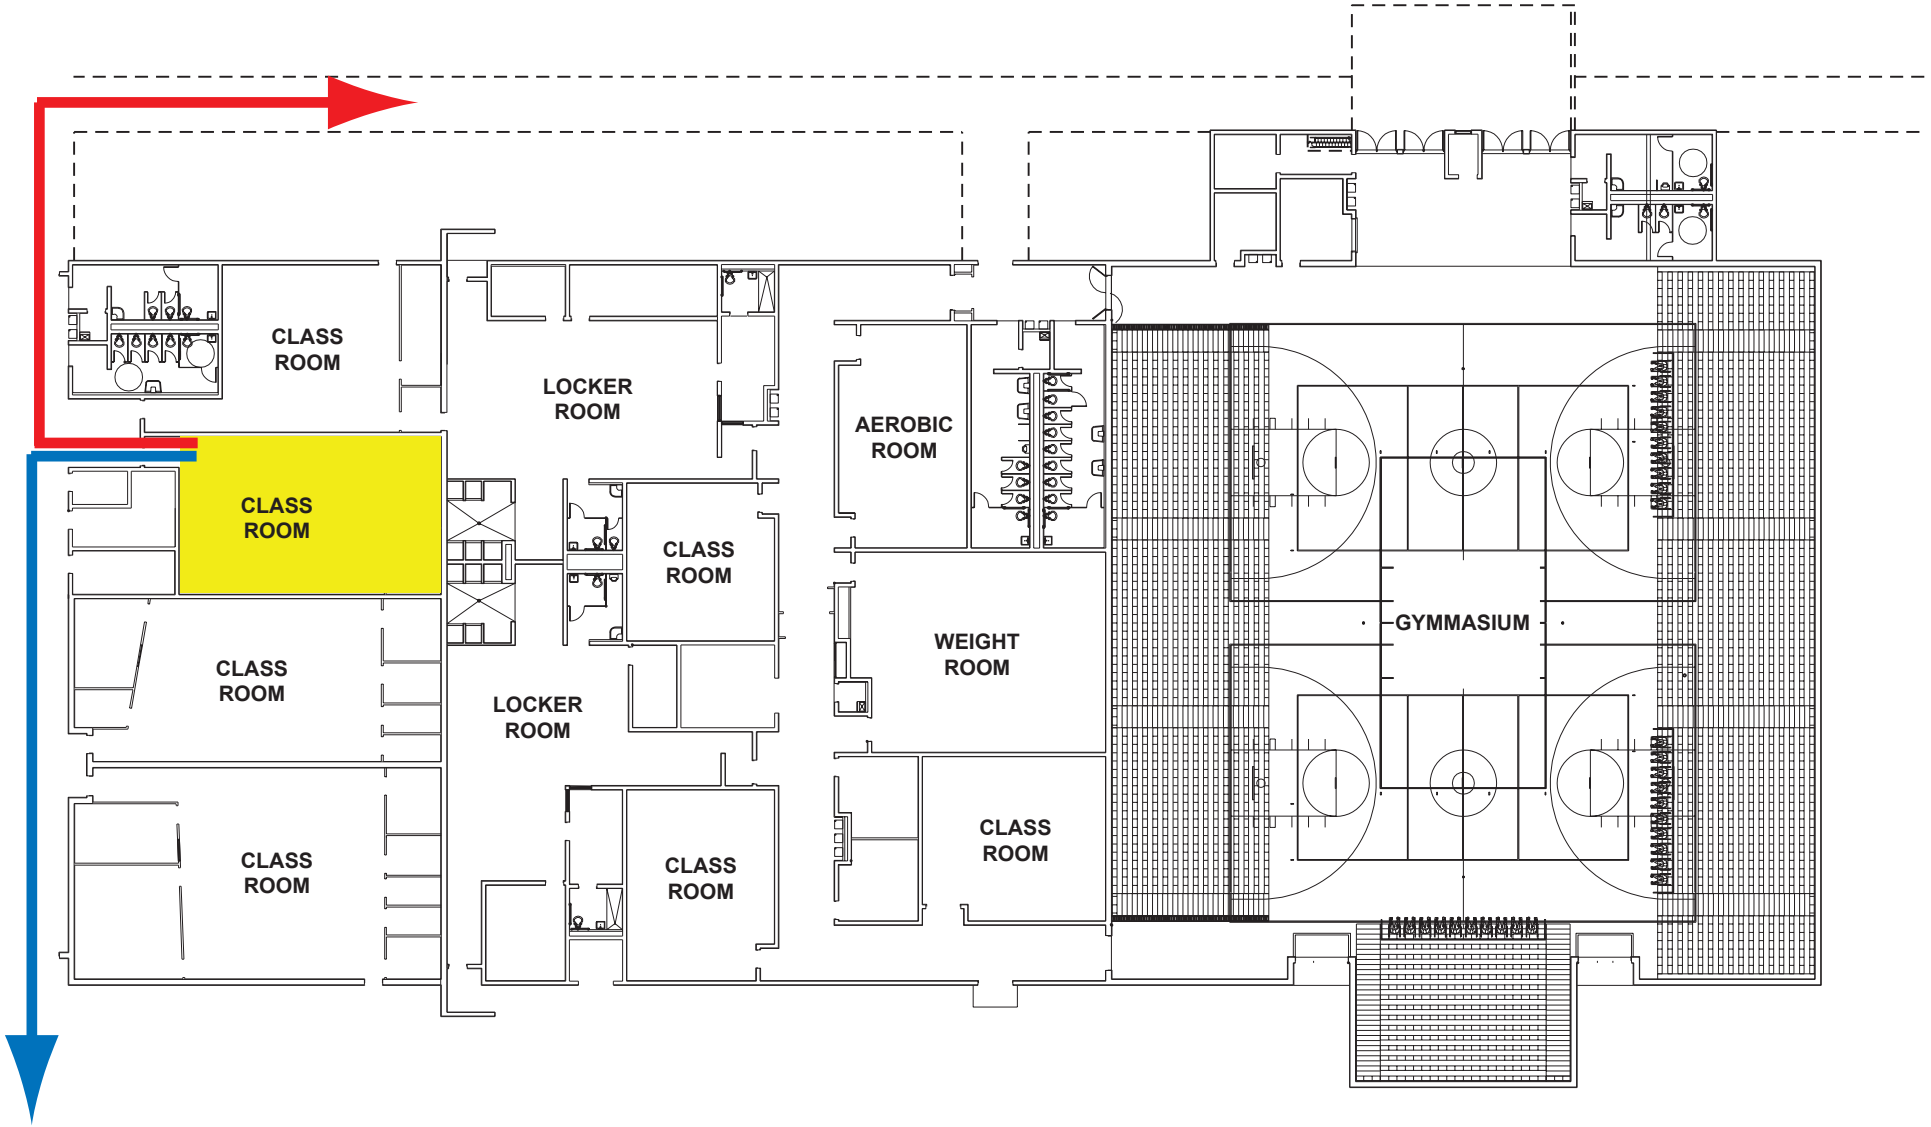

PARTIAL BUILDING 06 - FIRST FLOOR